LEGEND

—XT—	GEOGRID REINFORCEMENT
H_{TOT}	OVERALL WALL HEIGHT
H_{EXP}	EXPOSED WALL HEIGHT
H_{EMB}	WALL EMBEDMENT
FG	FINISHED GRADE
TW	TOP OF VERDURA WALL
BW	BOTTOM OF VERDURA WALL

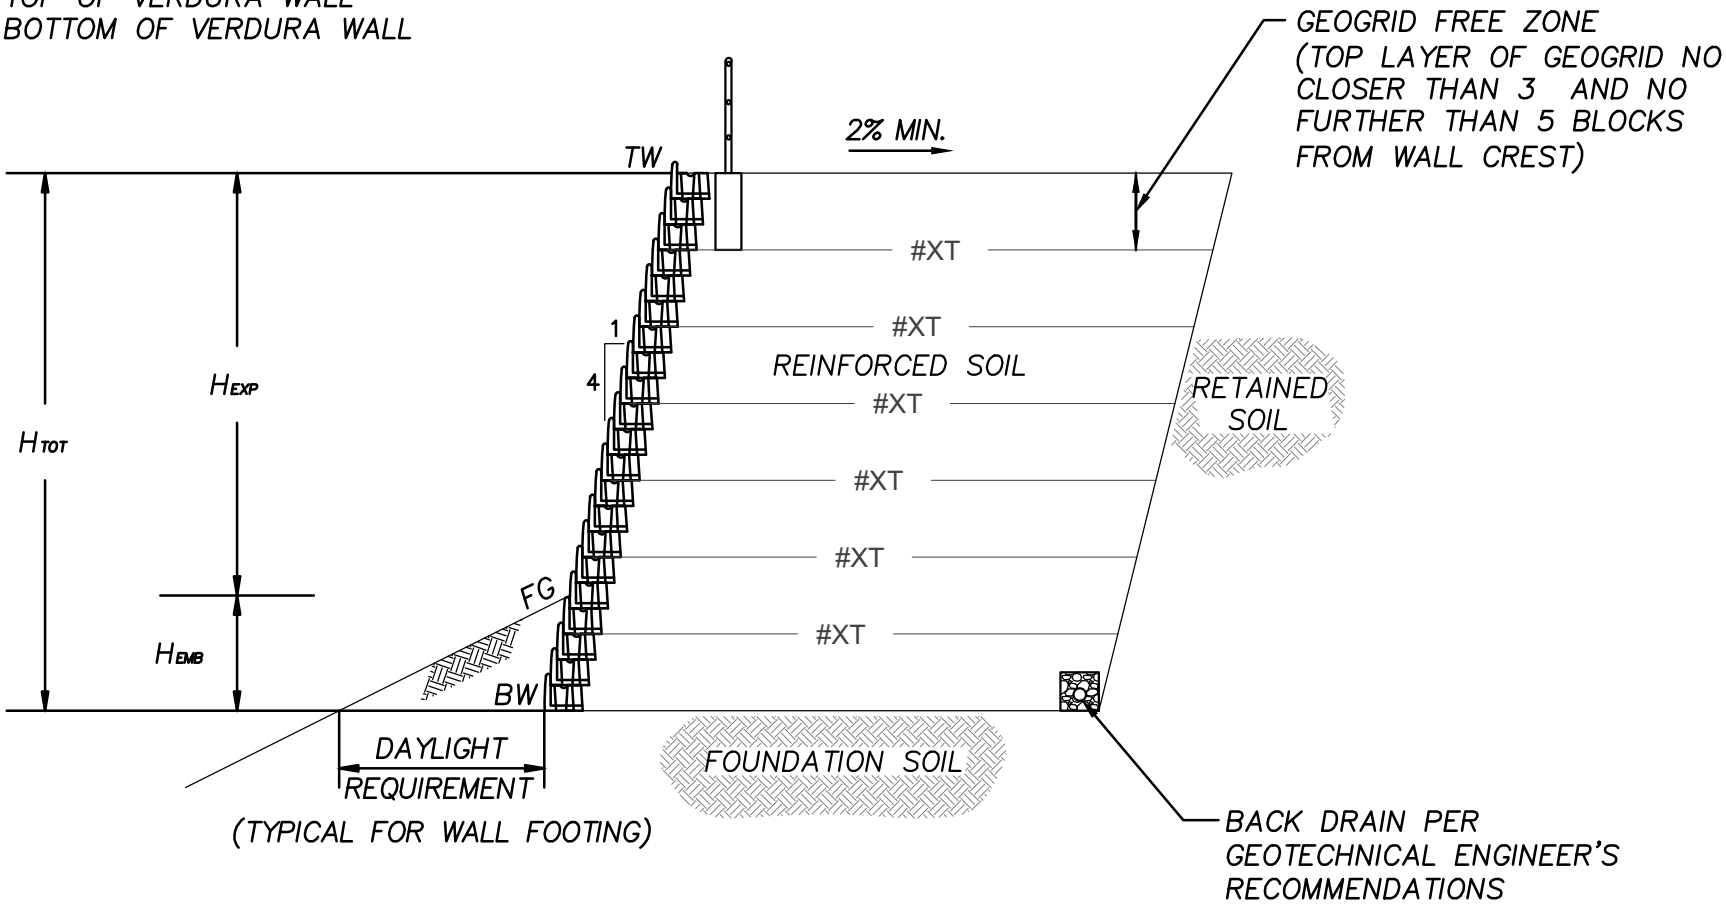

VERDURA RETAINING WALL TYPICAL CROSS SECTION

SCALE: NTS

SOIL RETENTION

PLANTABLE CONCRETE SYSTEMS

1265 CARLSBAD VILLAGE DRIVE, SUITE 100, CARLSBAD, CA 92008
(800) 346-7995 WWW.SOILRETENTION.COM

WALL CONDITION

LEVEL TOP
SLOPING TOE