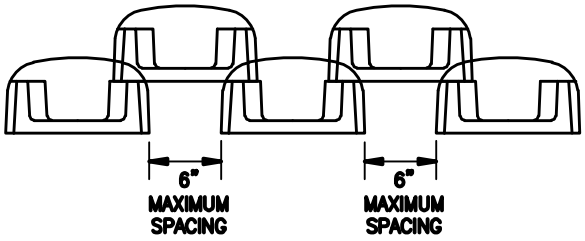

BLOCK SPACING DETAILS

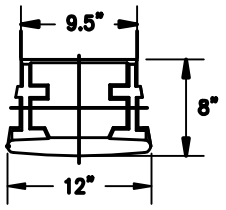

TOP VIEW

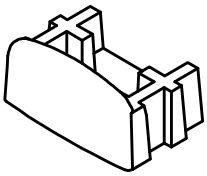

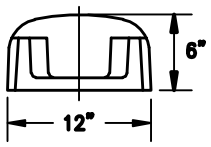

FRONT VIEW

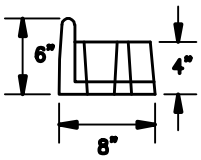

SIDE VIEW

VERDURA 10 BLOCK DETAIL

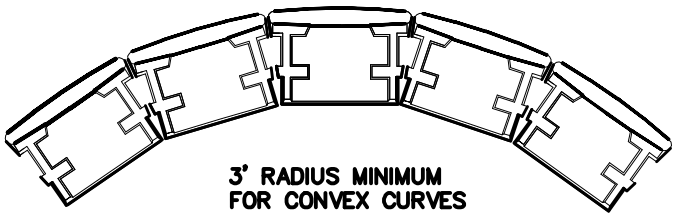

VERDURA 10 RADIUS DETAIL

PREPARED BY:	VERDURA® 10 DETAILS XXXX XXXXX		
	DRAWN BY:	DESIGNED BY:	SCALE: AS SHOWN
	CHECKED BY:	DATE:	SHEET OF X